Erickson Drain Drainage District

SECTIONS 10, 11, 14, 15 & 16 DALTON TOWNSHIP, MUSKEGON COUNTY, MICHIGAN

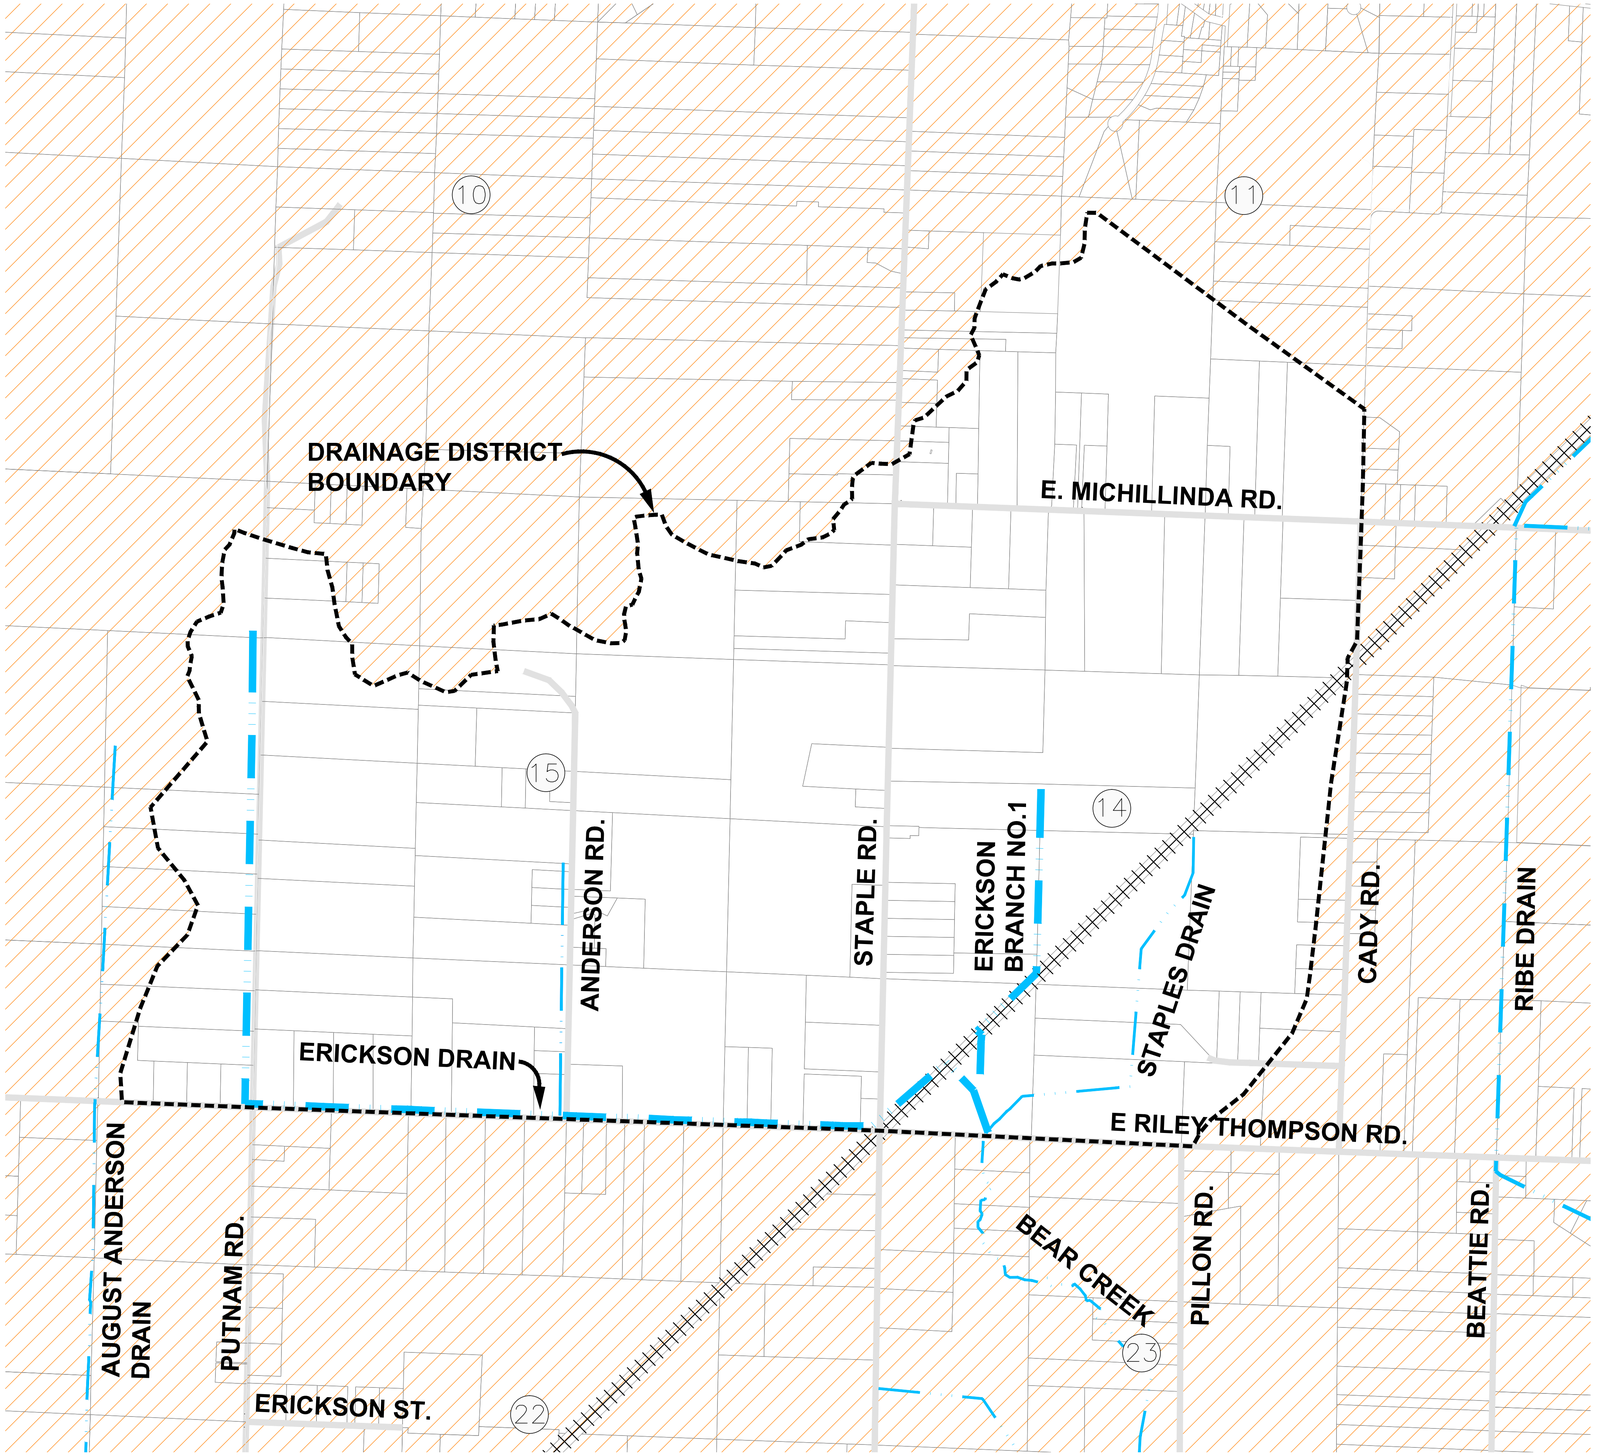

DRAIN INFORMATION:

DRAINAGE DISTRICT AREA: 1,196 ACRES
DRAIN LENGTH: 2.4 MILES

LEGEND

- DRAIN ALIGNMENT
- DRAINAGE DISTRICT
- ROAD CENTERLINE
- PARCEL LINE
- SECTION NUMBERS

NORTH

LOCATION MAP

LRE ENGINEERS & SURVEYORS
3800 W. River Dr. Ste. A
Comstock Park MI 49321
ph. 616.301.7888
fax. 616.784.0737
www.LREmi.com

PROJECT#: 14-078
DRAWN BY: LGG
DATE: NOV. 2018
QAQC: DJF