BRENDA M. MOORE
MUSKEGON COUNTY DRAIN COMMISSIONER

WOOLEY MARSH DRAIN DRAINAGE DISTRICT

PART OF SECTIONS 17 & 18 OF FRUITPORT TWP
AND SECTIONS 7, 8, 9 & 16 OF SULLIVAN TWP, T9N, R15W
MUSKEGON COUNTY, MICHIGAN

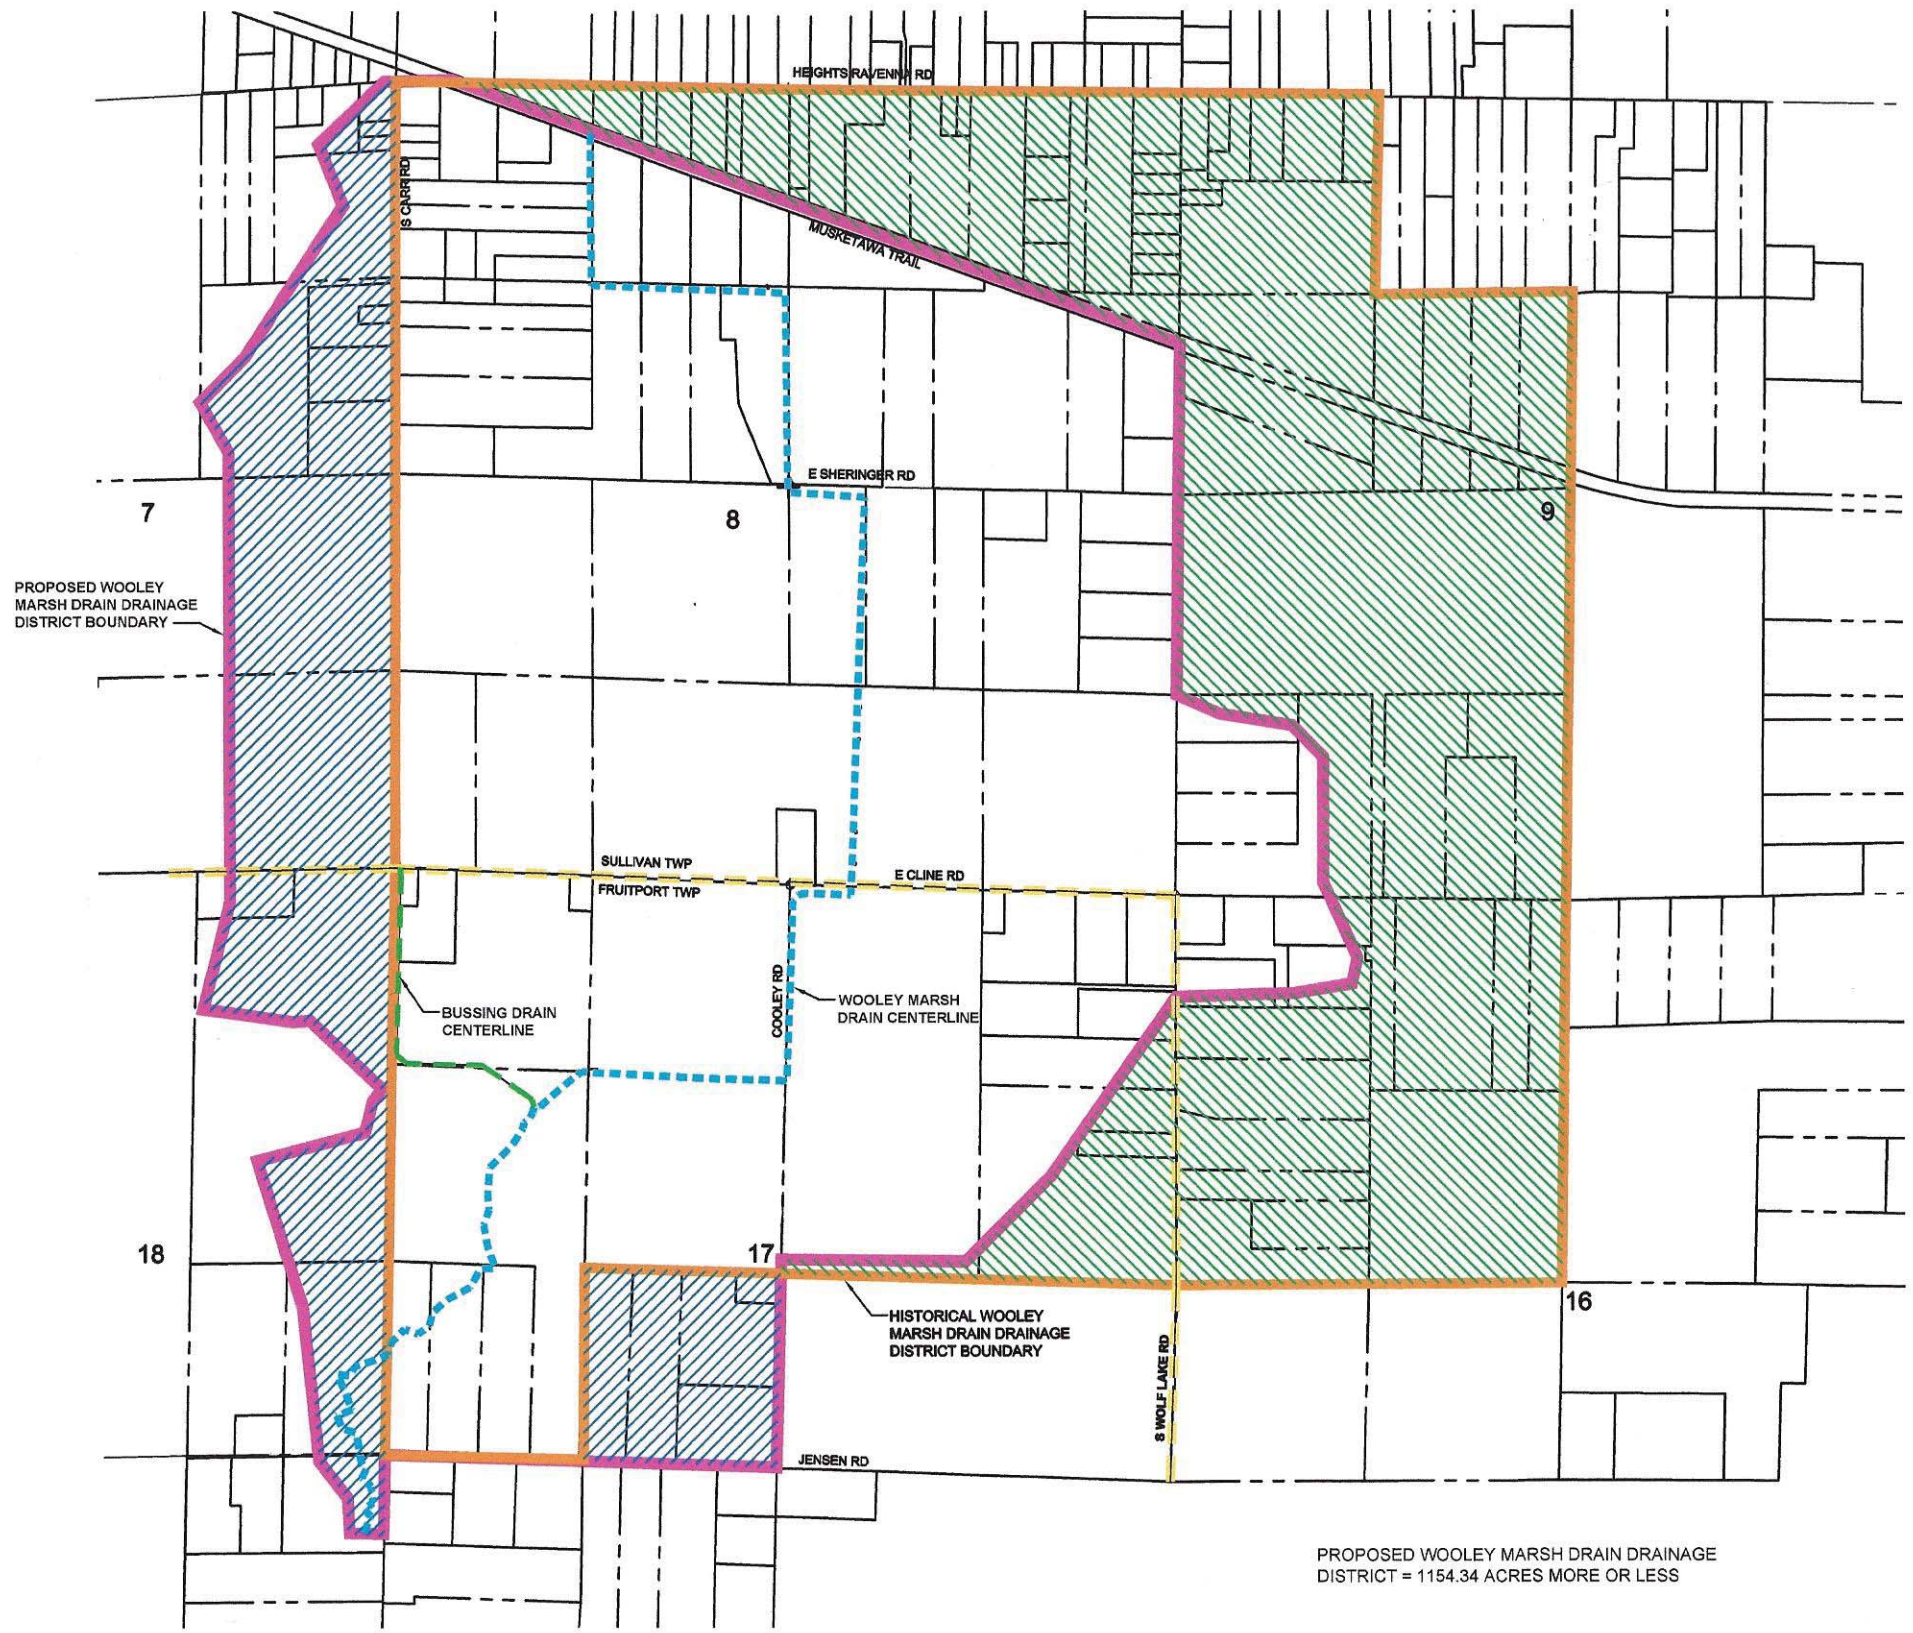

PROPOSED WOOLEY MARSH DRAIN DRAINAGE DISTRICT = 1154.34 ACRES MORE OR LESS

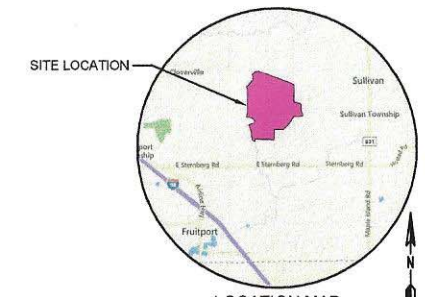

LOCATION MAP
NO SCALE

N

SCALE: 1"=600'

LEGEND

- PROPOSED WOOLEY MARSH DRAIN DRAINAGE DISTRICT BOUNDARY
- WOOLEY MARSH DRAIN CENTERLINE
- OTHER COUNTY DRAINS IN DISTRICT
- COUNTY DELINEATION
- MUNICIPAL BOUNDARIES
- OTHER WATERCOURSES
- ROAD RIGHT OF WAY
- PARCEL LINE
- SECTION LINE OR QUARTER SECTION LINE
- 12 SECTION NUMBER
- HISTORICAL WOOLEY MARSH DRAIN DRAINAGE DISTRICT BOUNDARY
- LANDS ADDED
- LANDS REMOVED

LANDS ADDED AND REMOVED EXHIBIT

NO.	REVISIONS	BY	DATE

Drawn By: SPM
Date: 10/30/17
Approved By:
Date:

4063 Grand Oak Drive Suite A109
Lansing, MI 48911
517.887.1100
16930 Robbins Road Suite 105
Grand Haven, MI 49417
616.743.7070
engdot.com
Eng Engineering & Surveying

BRENDA M. MOORE
MUSKEGON COUNTY DRAIN COMMISSIONER
WOOLEY MARSH DRAIN DRAINAGE DISTRICT
PART OF SECTIONS 17 & 18 OF FRUITPORT TWP AND
SECTIONS 7, 8, 9 & 16 OF SULLIVAN TWP T9N, R15W
MUSKEGON COUNTY, MICHIGAN

PROJECT NO.
16036

SHEET NO.
1 OF 1

T:\Autocad Drawings\16036\16036DISTRICTBOUNDARY.dwg, 8/14/2018 2:22:06 PM, HP OfficeJet Pro 7740 series (Network)