BLACK CREEK CONSOLIDATED DRAIN DRAINAGE DISTRICT

SECTIONS 1-5, 9-17, 20-24 & 26-34
T10N R14W
MOORLAND TOWNSHIP
&
SECTIONS 5-8 & 18
T10N R13W
CASNOVIATOWNSHIP
&
SECTIONS 14-15, 21-23, 25-28 & 34-36
T10N R15W
EGELSTON TOWNSHIP
&
SECTIONS 4-5
T09N, R14W
RAVENNA TOWNSHIP
MUSKEGON COUNTY

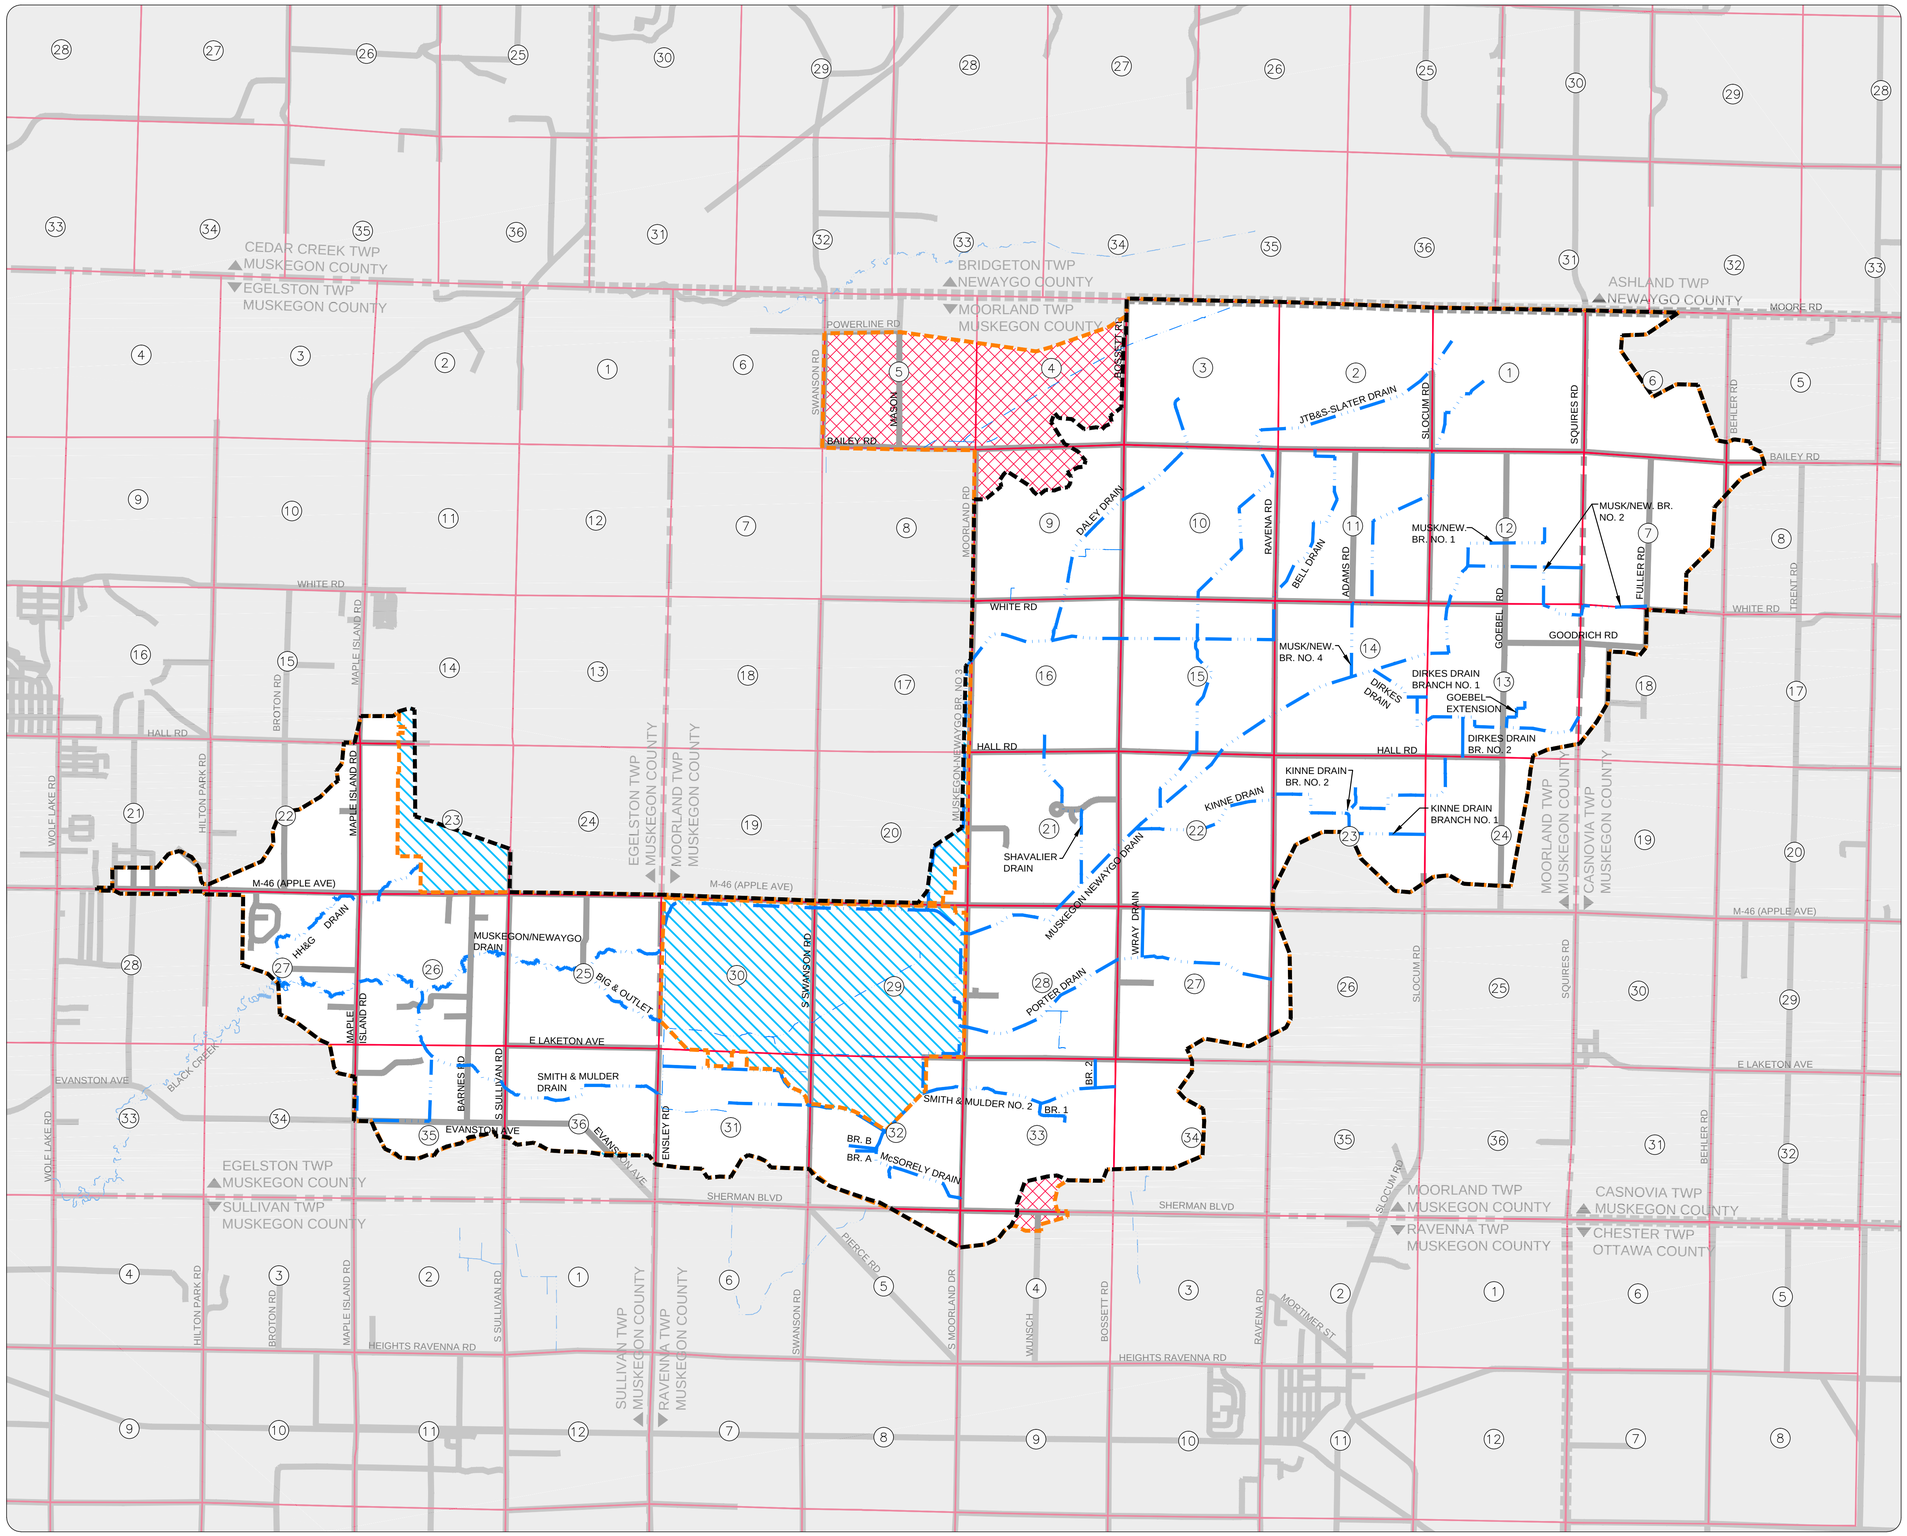

DRAIN INFORMATION:

HISTORIC DISTRICT:	17,547.48 ACRES
REVISED DISTRICT:	18,303.53 ACRES
LANDS ADDED:	1,810.97 ACRES
LANDS REMOVED:	1,054.92 ACRES
DRAIN LENGTH:	52.38 MILES

LEGEND

- LANDS REMOVED
- LANDS ADDED
- DRAIN ALIGNMENT (OPEN CHANNEL)
- DRAIN ALIGNMENT (ENCLOSED)
- HISTORIC DRAINAGE DISTRICT BOUNDARY
- REVISED DRAINAGE DISTRICT BOUNDARY
- CITY/VILLAGE LIMITS
- PARCEL LINES
- SECTION LINES
- COUNTY LINE
- TOWNSHIP LINE
- ROADS
- # SECTION NUMBERS

LANDS ADDED/REMOVED MAP
EXHIBIT B-1

LRE ENGINEERS & SURVEYORS
2121 3 Mile Rd. NW
Walker, MI 49544
Ph: 616-301-7888
www.LREMI.com

PROJECT#: 17-036
DRAWN BY: NDJ
DATE: 6/22/2020
QAQC: DJF